038-S-EXST-1 | REV. NEW

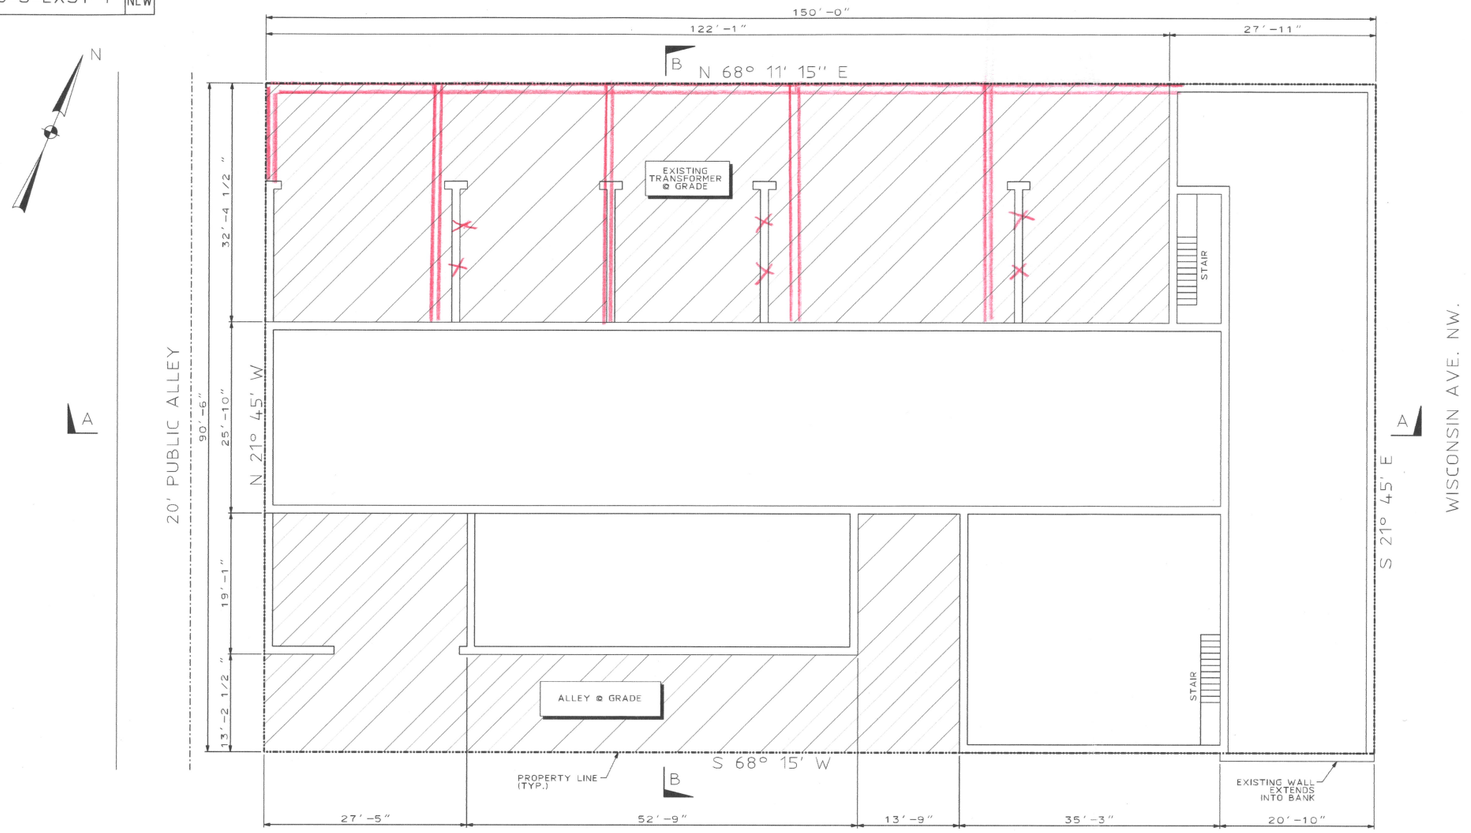

PLAN

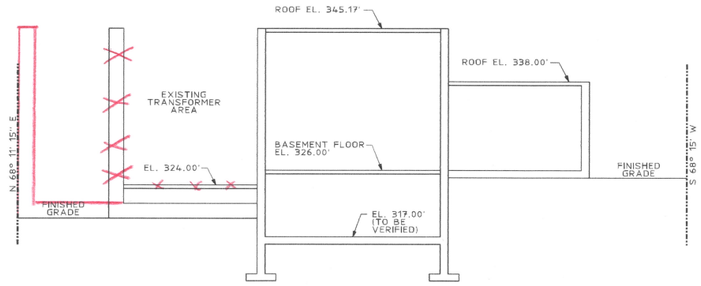

SECTION "B-B"

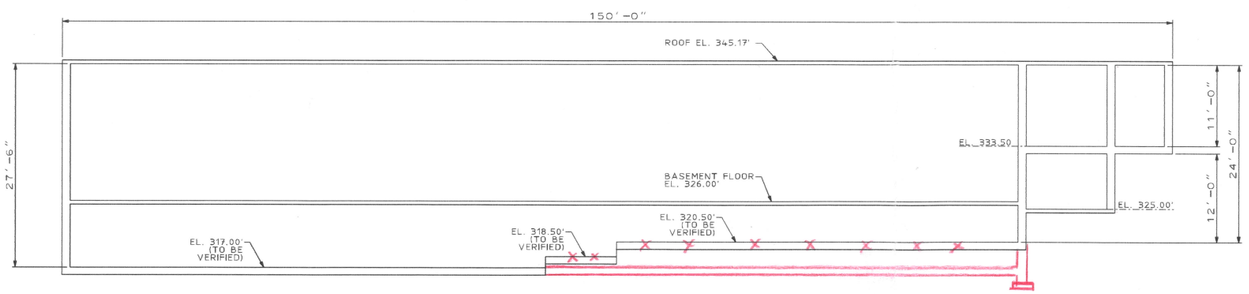

SECTION "A-A"

CONCEPTUAL
NOT FOR CONSTRUCTION

REFERENCE DRAWINGS:

7E-737	EQUIPMENT PLAN
75140-E	BASEMENT & FIRST FLOOR PLANS
75141-E	1940 BUILDING BUILDING ELEVATIONS & ROOF PLAN
75144-E	1940 BUILDING BUILDING SECTIONS
75147-E	1940 BUILDING BASEMENT FLOOR DUCT PLAN
75948-E	ROTARY HOUSE BUILDING PLANS SECTIONS & ELEVATIONS
75972-E	CAPACITOR ROOM BUILDING PLANS, SECTIONS AND ELEVATIONS
7E-6723	RECORD PLAT

8' 0' 8' 16'
SCALE: 1/8" = 1'-0"

WORK REQ #

	DESCRIPTION	CORR	CHK'D	APP'D	APP'D	APP'D	APP'D

REVISIONS

Sargent & Lundy

DRAWING RELEASE RECORD

REV	DATE RELEASED	PURPOSE		
NEW	12-05-13	CONCEPTUAL LAYOUT FOR REVISED HARRISON SUBSTATION NOT FOR CONSTRUCTION	PREP'D	BLM
			REV'D	RHH
			APV'D	EWM

HARRISON ST SUBSTATION No 38
138/13.2kV SUBSTATION
ELECTRICAL ARRANGEMENT
SITE PLAN (EXISTING)

POTOMAC ELECTRIC POWER CO.

CHK'D	APP'D	APP'D	APP'D	APP'D	APP'D	DR BY	ENGR.
						DATE	SCALE 1/8" = 1'-0"
						038-S-EXST-1	REV. NEW